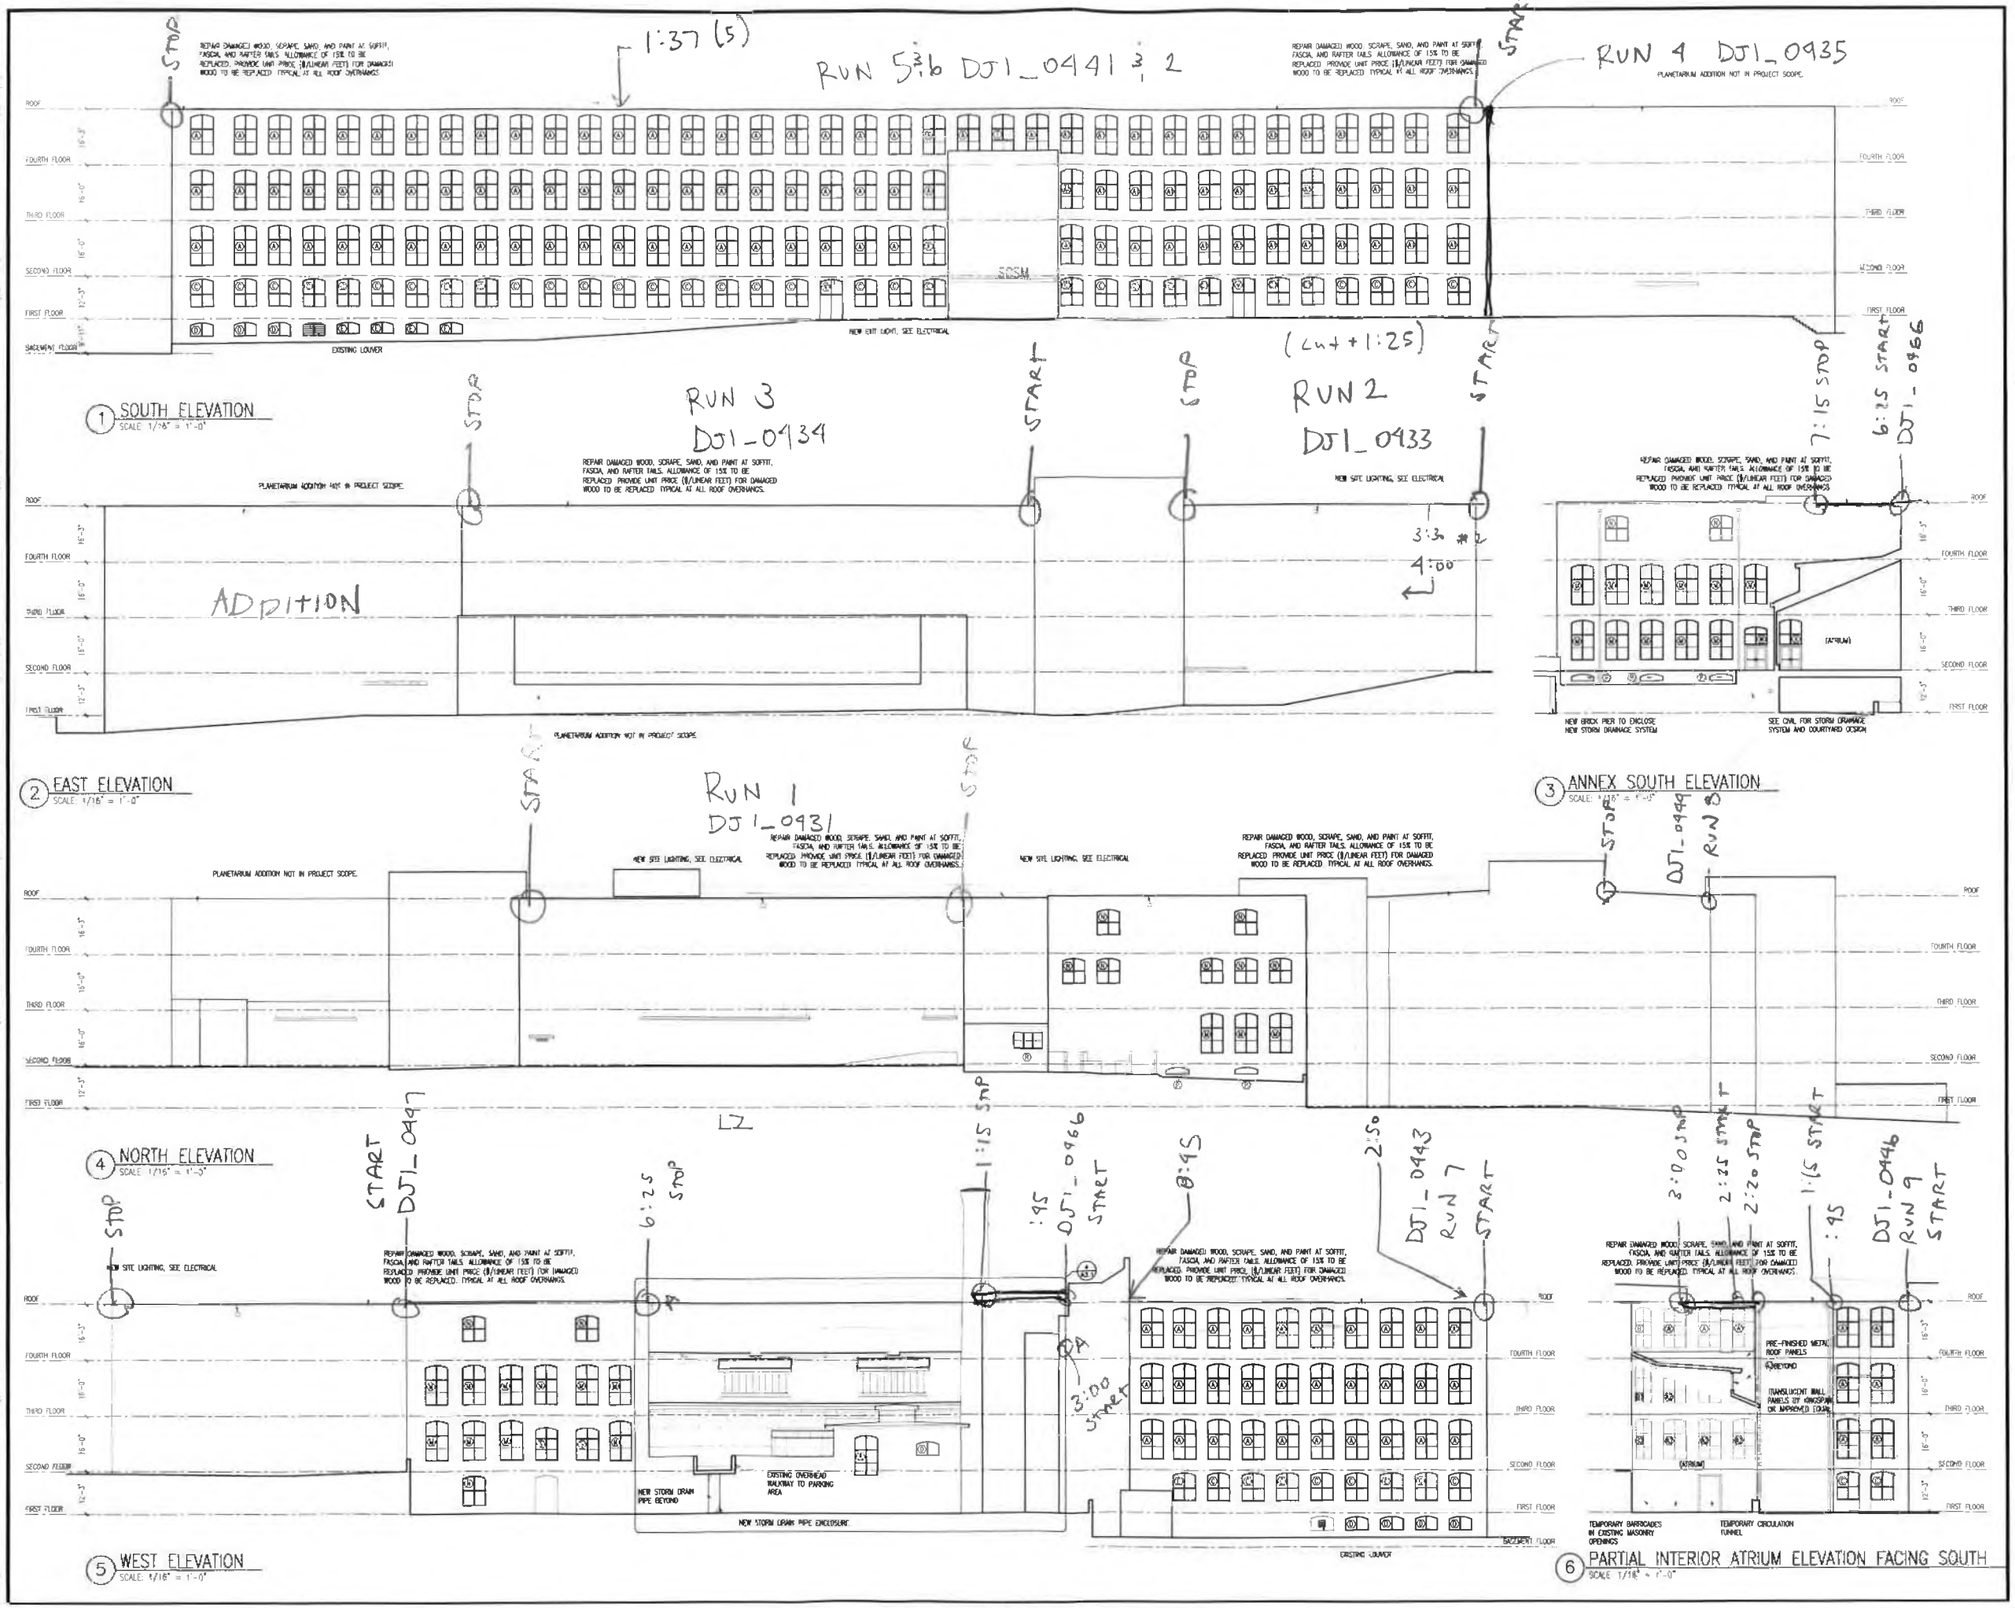

GMK
ASSOCIATES, INC
Design/Planning/Construction
1201 Main Street, Suite 2100
Columbia, S.C. 29201
tel 803-256-0000
fax 803-255-7243

ALL RIGHTS RESERVED. THIS DRAWING AND THE DESIGN SHOWN THEREON ARE COPYRIGHTED AS PROVIDED BY THE LAWS OF THE UNITED STATES AND ARE THE PROPERTY OF GMK ASSOCIATES ARCHITECTURAL DESIGN. WITHOUT LIMITATION, REPRODUCING OR CAUSING TO BE REPRODUCED THE WHOLE OR PART OF THESE DRAWINGS OR THE DESIGN THEREIN WITHOUT PERMISSION OF THE ARCHITECT WILL BE SUBJECT TO LEGAL ACTION.

client
admin
THE SOUTH CAROLINA DEPARTMENT of ADMINISTRATION

THE SOUTH CAROLINA DEPARTMENT OF ADMINISTRATION
State Project #D50-6037-PD

project name
COLUMBIA MILLS ROOF REPLACEMENT & ATRIUM ROOF/ WINDOW REPLACMENT

GMK project number
20058.01

seal/signature
STATE OF SOUTH CAROLINA — GMK ASSOCIATES ARCHITECTURAL DIVISION INC — REGISTERED ARCHITECTS
STATE OF SOUTH CAROLINA — REGISTERED ARCHITECT — No. 10565

issued for
OSE REVIEW

date
FEBRUARY 14, 2022

number	item	date

key plan

sheet title
EXTERIOR ELEVATIONS

sheet number
A3.0

drawn by TLO
checked by