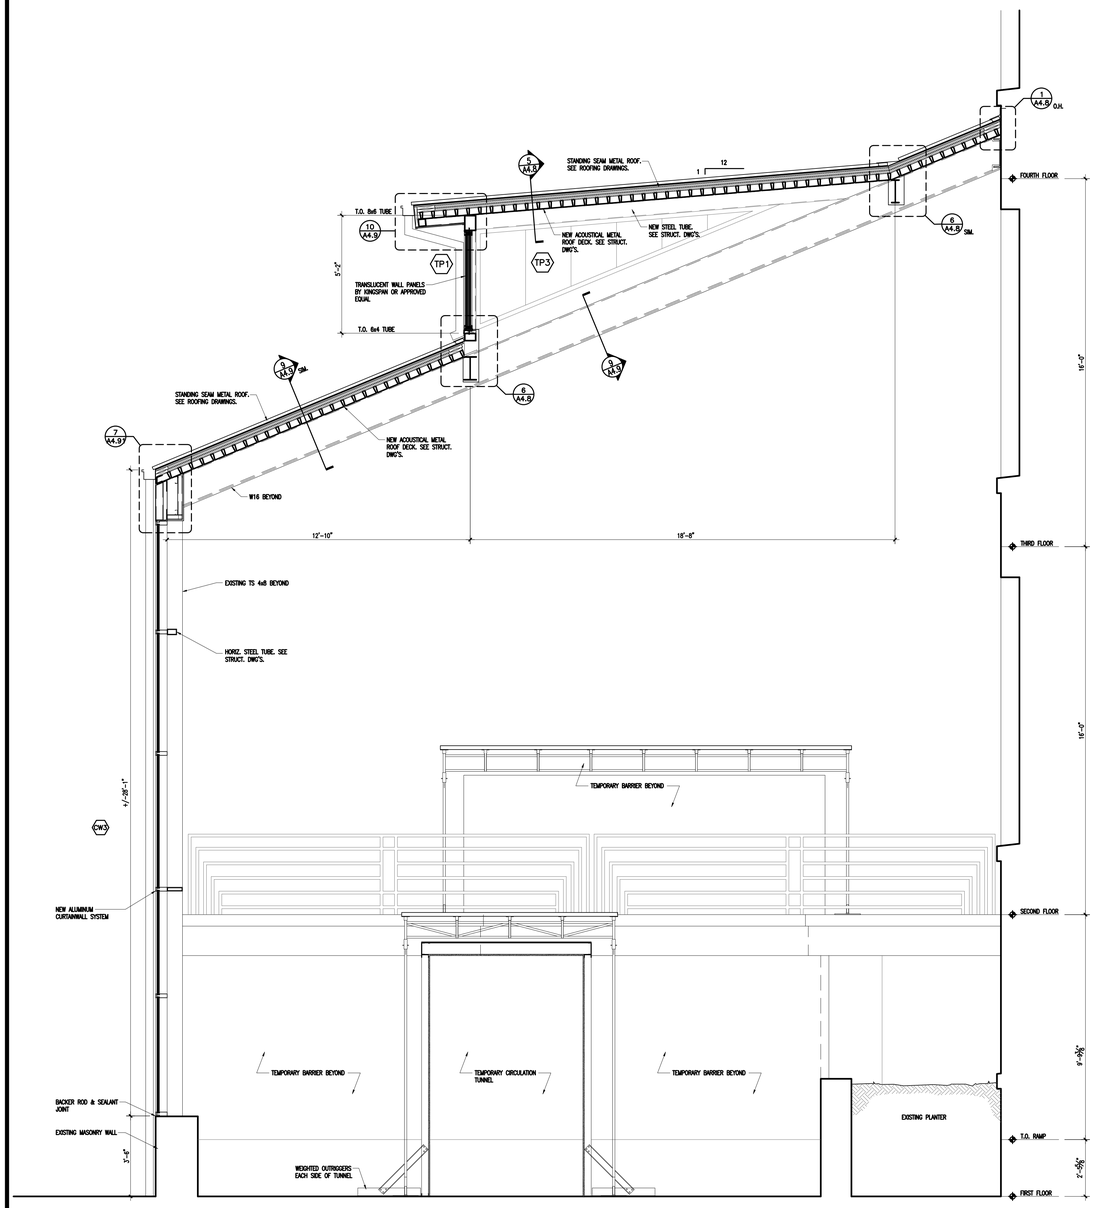

1 SECTION THRU ATRIUM/DORMER
SCALE: 3/8" = 1'-0"

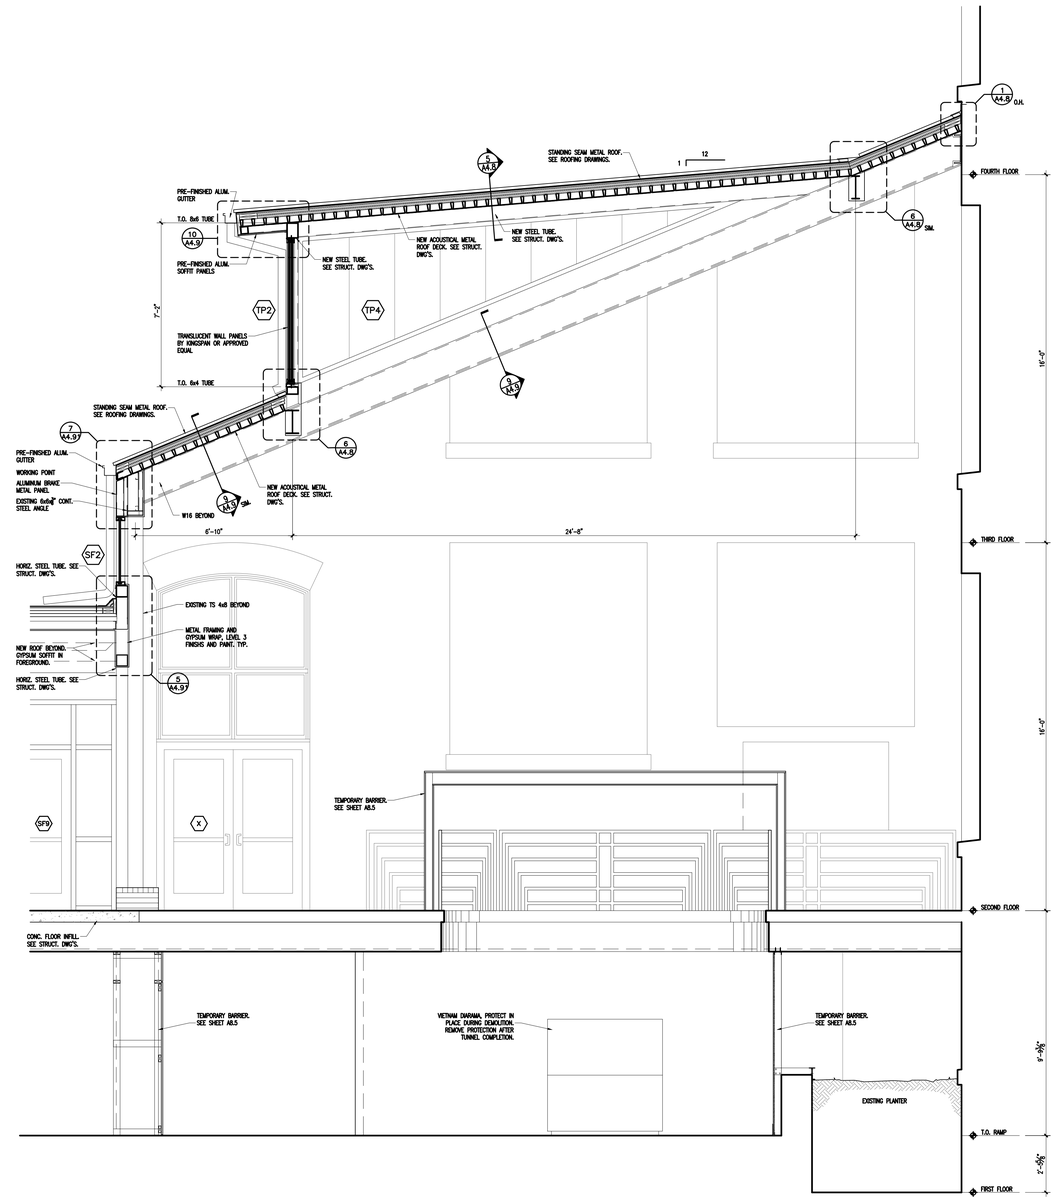

2 SECTION THRU ATRIUM/DORMER
SCALE: 3/8" = 1'-0"

GMK
ASSOCIATES, INC.

Design/Planning/Construction
1201 Main Street, Suite 2100
Columbia, S.C. 29201
tel. 803-256-0000
fax 803-255-7243

ALL RIGHTS RESERVED. THIS DRAWING AND THE DESIGN SHOWN THEREON ARE COPYRIGHTED AS PRESCRIBED BY THE LAWS OF THE UNITED STATES AND ARE THE PROPERTY OF GMK ASSOCIATES ARCHITECTURAL DIVISION. ANYONE DUPLICATING, REPRODUCING OR CAUSING TO BE REPRODUCED THE WHOLE OR PART OF THESE DRAWINGS OR THE DESIGN THEREON WITHOUT PERMISSION OF THE ARCHITECT WILL BE SUBJECT TO LEGAL ACTION.

consultants

client
admin
THE SOUTH CAROLINA DEPARTMENT of ADMINISTRATION

THE SOUTH CAROLINA DEPARTMENT OF ADMINISTRATION
State Project #D50-6037-PD

project name
COLUMBIA MILLS ROOF REPLACEMENT & ATRIUM ROOF/ WINDOW REPLACMENT

A/E project number
20058.01

seals/signature

STATE OF SOUTH CAROLINA
GMK ASSOCIATES ARCHITECTURAL DIVISION, INC. Columbia, SC No. B74015
REGISTERED ARCHITECTS

STATE OF SOUTH CAROLINA
DOUGLAS WHITE
Columbia, SC
No. 10505
REGISTERED ARCHITECT

issued for
CONSTRUCTION DOCUMENTS

date
APRIL 14, 2022

number	item	date

key plan

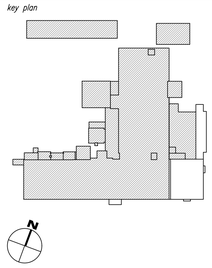

sheet title
SECTIONS THRU ATRIUM/DORMER

sheet number
A4.0

drawn by DBW
checked by