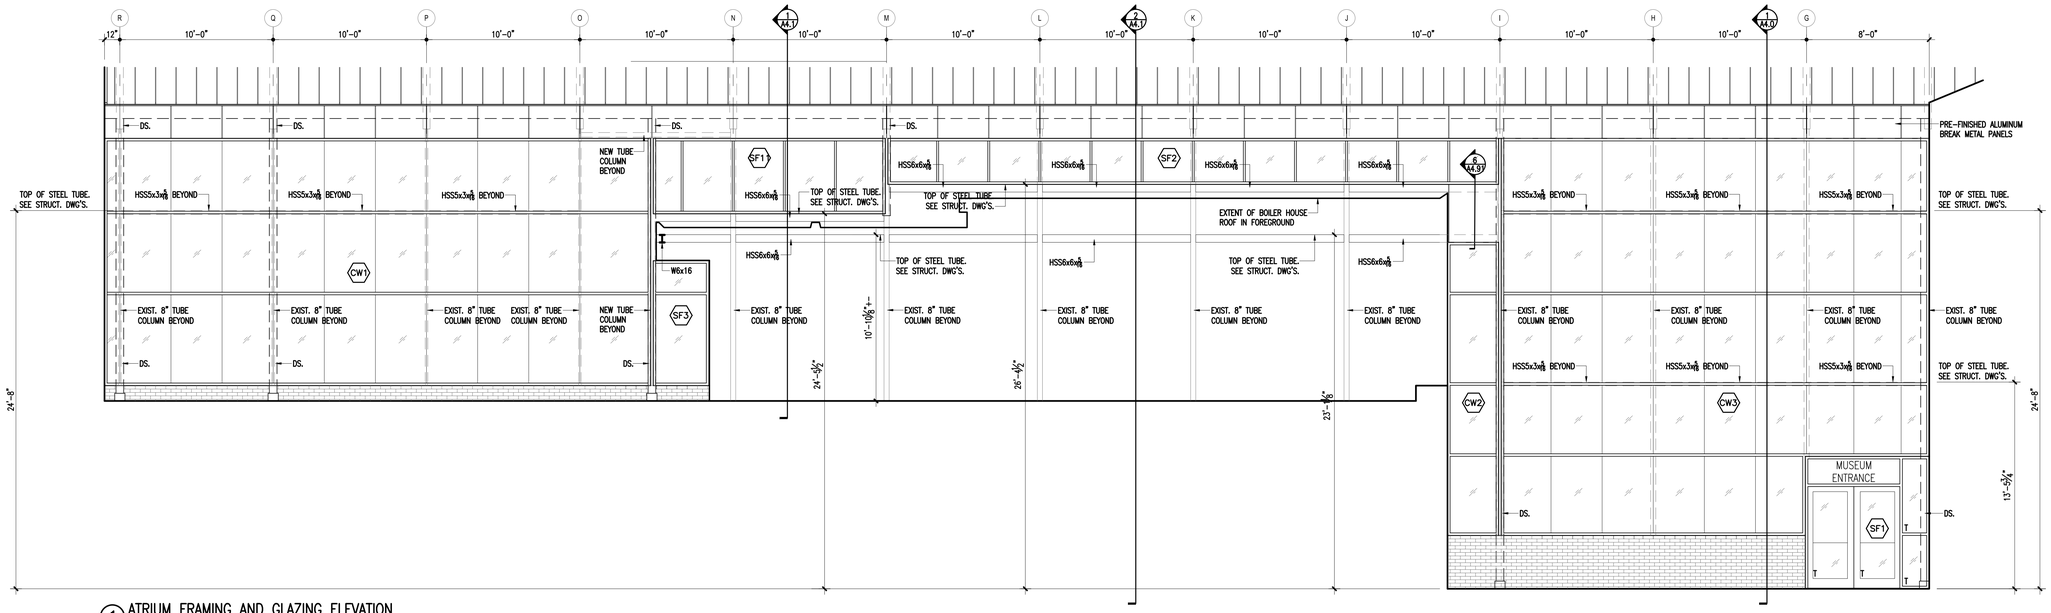

1 ATRIUM FRAMING AND GLAZING ELEVATION
SCALE: 1/4" = 1'-0"

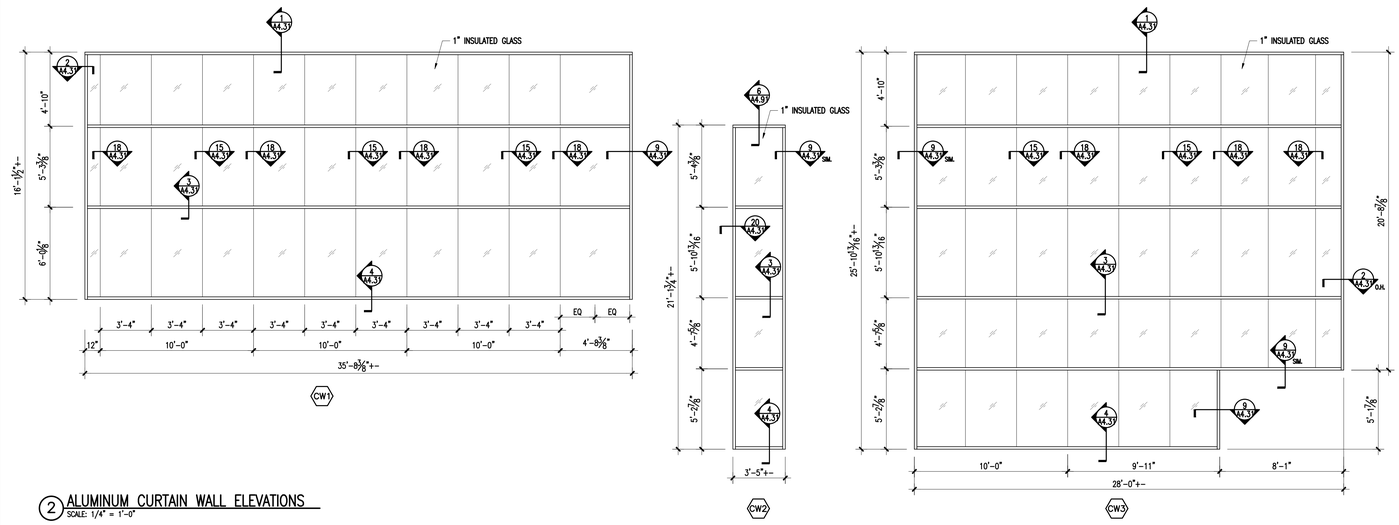

2 ALUMINUM CURTAIN WALL ELEVATIONS
SCALE: 1/4" = 1'-0"

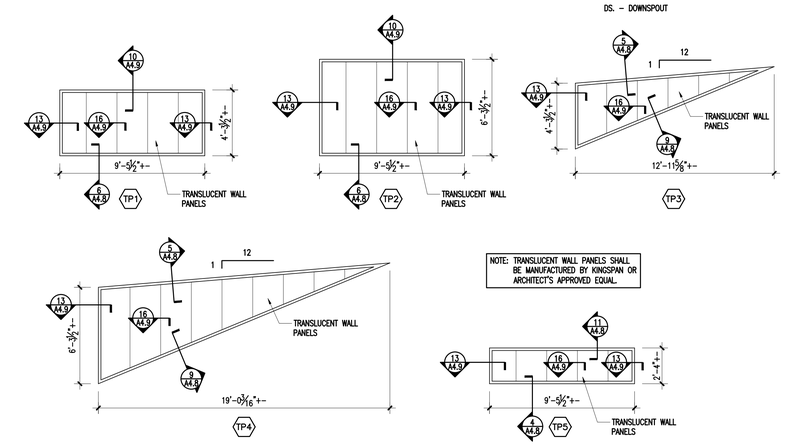

3 TRANSLUCENT WALL PANEL ELEVATIONS
SCALE: 1/4" = 1'-0"

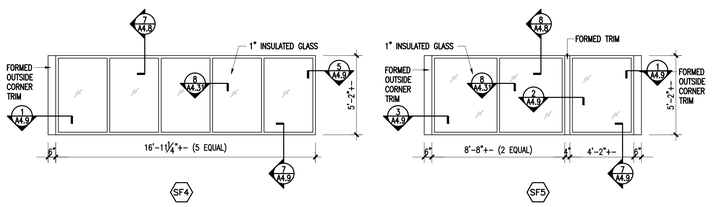

4 ALUMINUM STOREFRONT ELEVATIONS
SCALE: 1/4" = 1'-0"

GMK ASSOCIATES, INC.
Design/Planning/Construction
1201 Main Street, Suite 2100
Columbia, S.C. 29201
tel. 803-256-0000
fax 803-255-7243

ALL RIGHTS RESERVED. THIS DRAWING AND THE DESIGN SHOWN THEREON ARE COPYRIGHTED AS PRESCRIBED BY THE LAWS OF THE UNITED STATES AND ARE THE PROPERTY OF GMK ASSOCIATES ARCHITECTURAL DIVISION. ANYONE DUPLICATING, REPRODUCING OR CAUSING TO BE REPRODUCED THE WHOLE OR PART OF THESE DRAWINGS OR THE DESIGN THEREON WITHOUT PERMISSION OF THE ARCHITECT WILL BE SUBJECT TO LEGAL ACTION.

consultants

client
admin
THE SOUTH CAROLINA DEPARTMENT of ADMINISTRATION

THE SOUTH CAROLINA DEPARTMENT OF ADMINISTRATION
State Project #D50-6037-PD

project name
COLUMBIA MILLS ROOF REPLACEMENT & ATRIUM ROOF/ WINDOW REPLACMENT

A/E project number
20058.01

seals/signature
STATE OF SOUTH CAROLINA — GMK ASSOCIATES ARCHITECTURAL DIVISION, INC. Columbia, SC No. B74015 — REGISTERED ARCHITECTS
STATE OF SOUTH CAROLINA — DOUGLAS WHITE Columbia, SC No. 10505 — REGISTERED ARCHITECT

issued for
CONSTRUCTION DOCUMENTS

date
APRIL 14, 2022

number	item	date

key plan

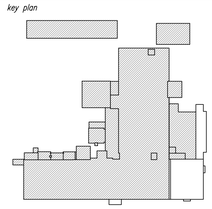

sheet title
EXTERIOR ALUMINUM CURTAIN WALL ELEVATION

sheet number
A4.3

drawn by DBW
checked by