Contractor to remove loose, flaking, peeling or cracked LBP on structural columns and ceiling down to stable paint in the Congaree Room as approved by the Owner's Representative to prepare surfaces to receive new paint.

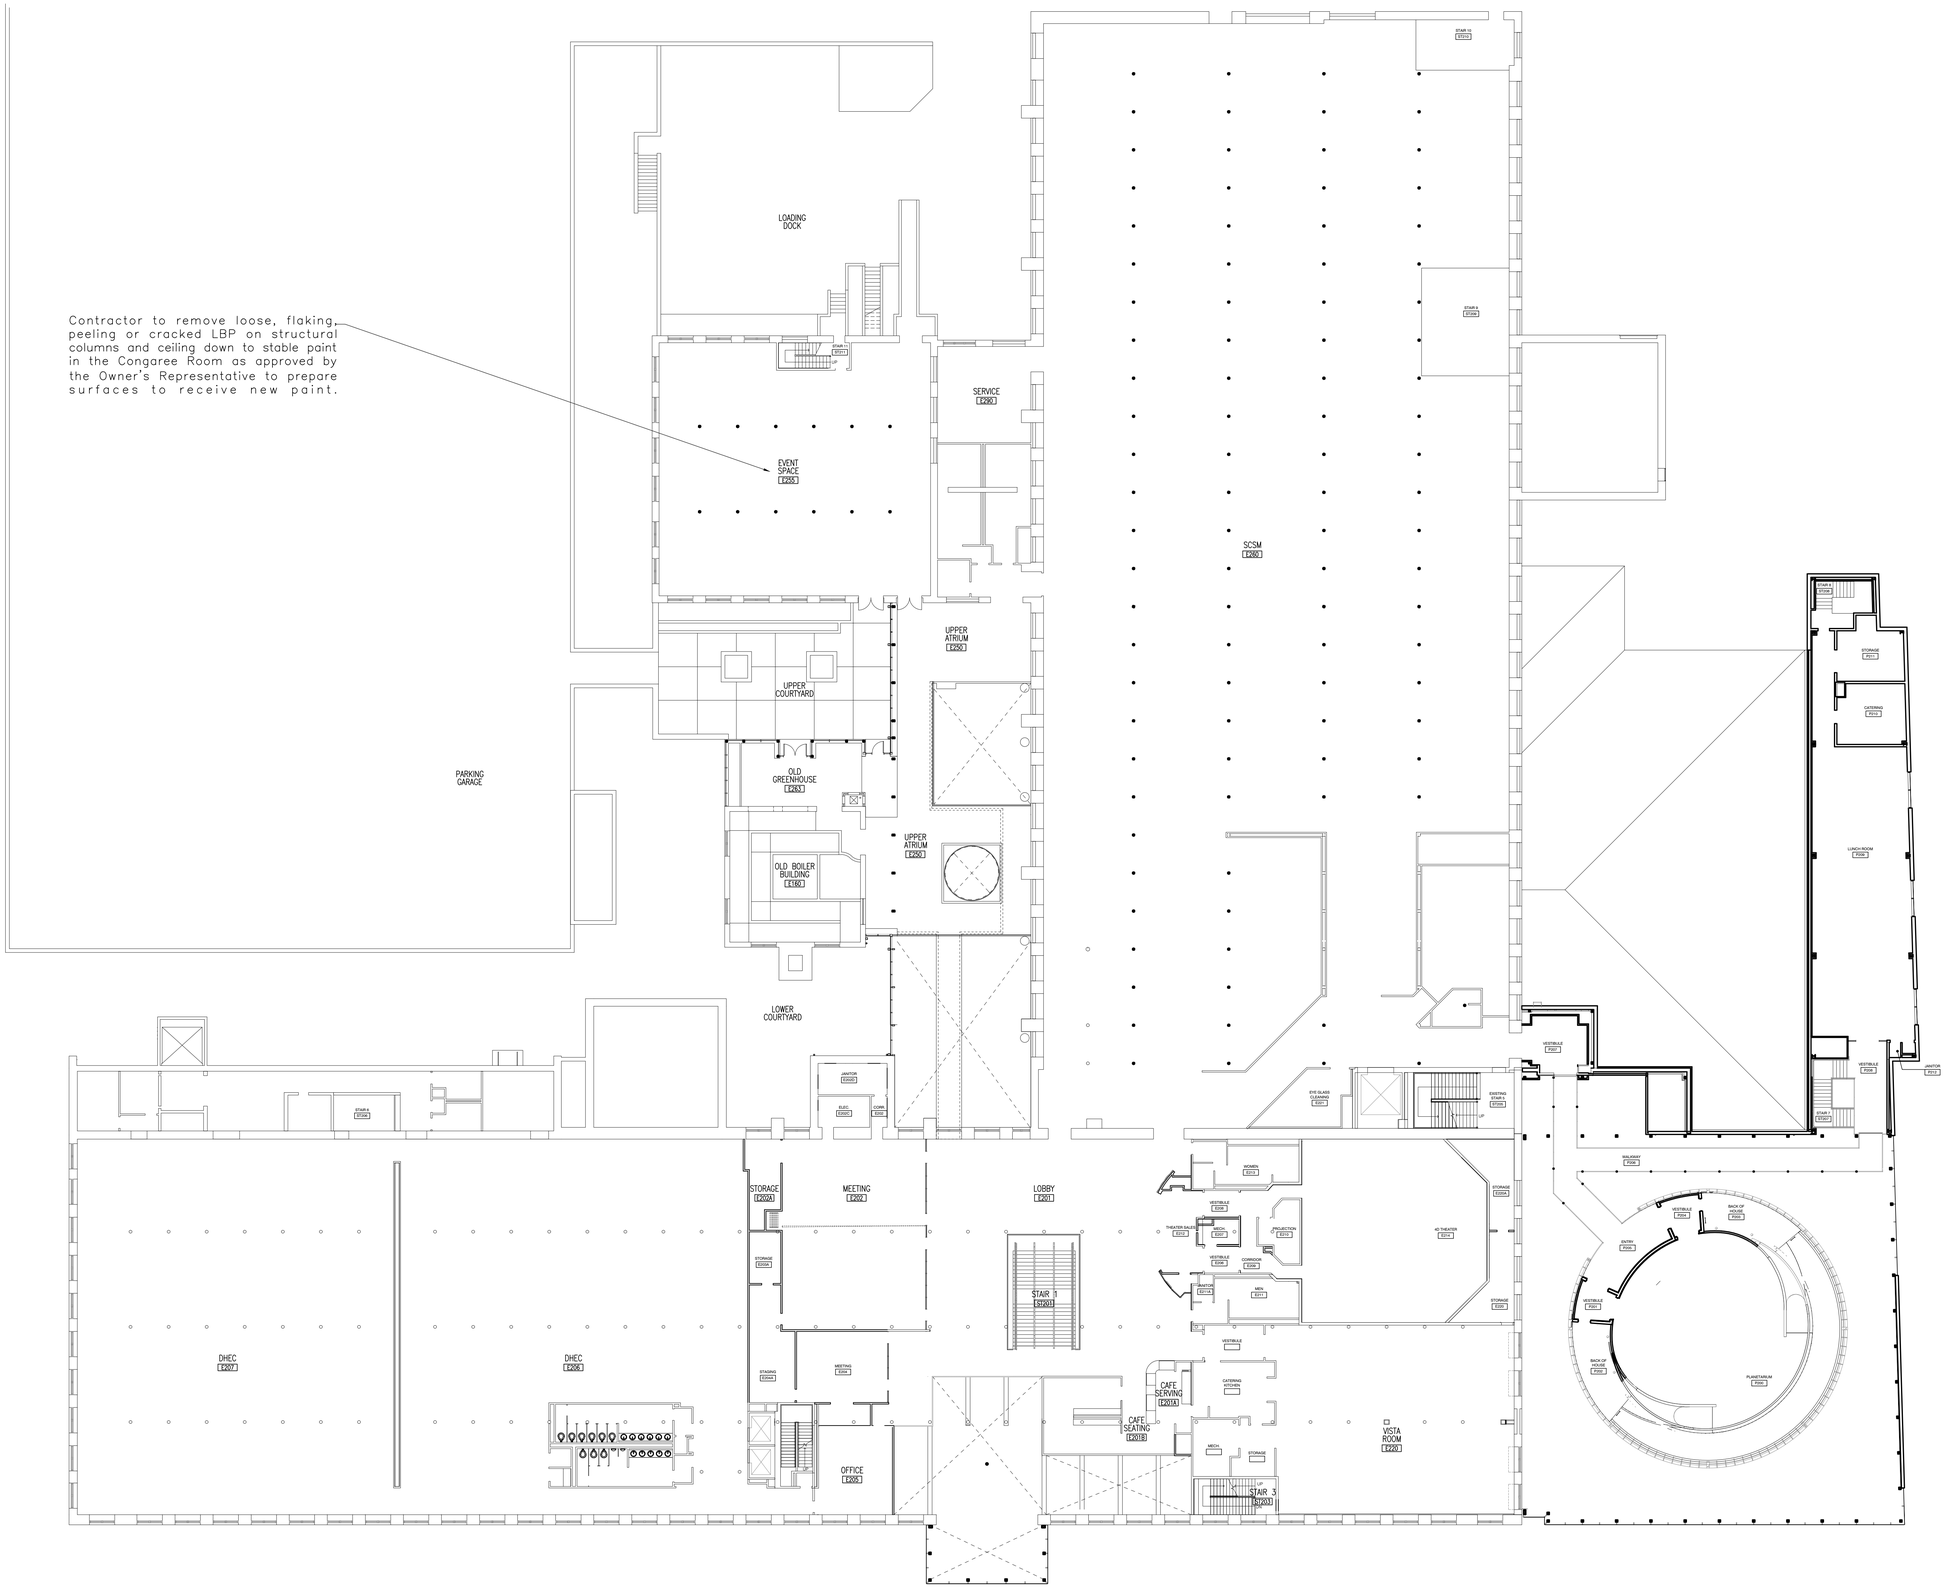

GMK ASSOCIATES, INC.

Design/Planning/Construction
1201 Main Street, Suite 2100
Columbia, S.C. 29201
tel. 803-256-0000
fax 803-255-7243

ALL RIGHTS RESERVED. THIS DRAWING AND THE DESIGN SHOWN THEREON ARE COPYRIGHTED AS PRESCRIBED BY THE LAWS OF THE UNITED STATES AND ARE THE PROPERTY OF GMK ASSOCIATES ARCHITECTURAL DIVISION. ANYONE DUPLICATING, REPRODUCING OR CAUSING TO BE REPRODUCED THE WHOLE OR PART OF THESE DRAWINGS OR THE DESIGN THEREON WITHOUT PERMISSION OF THE ARCHITECT WILL BE SUBJECT TO LEGAL ACTION.

consultants

F&ME Consultants
1825 Blanding Street
Columbia, SC
29201
803.254.4540
www.fmeconsultants.com

client

admin
THE SOUTH CAROLINA DEPARTMENT of ADMINISTRATION

THE SOUTH CAROLINA DEPARTMENT OF ADMINISTRATION
State Project #D50-6037-PD

project name

COLUMBIA MILLS ROOF REPLACEMENT & ATRIUM ROOF/ WINDOW REPLACMENT

A/E project number

20058.01

seals/signature

issued for

CONSTRUCTION DOCUMENTS

date

APRIL 18, 2022

number	item	date

key plan

sheet title

SECOND FLOOR LBP REMEDIATION PLAN

sheet number

AB-4.0

drawn by MSM
checked by GME