NOTE:
1. REMOVE AND REPLACE GRASSES AND SHRUBS NECESSARY FOR INSTALLATION OF STORM DRAINAGE LINE WITH LIKE KIND.
2. CONTRACTOR TO PLATE OVER EXISTING CONCRETE TO PROTECT THE CONCRETE. ANY DAMAGED CONCRETE WILL BE REPLACED AT THE CONTRACTORS EXPENSE.

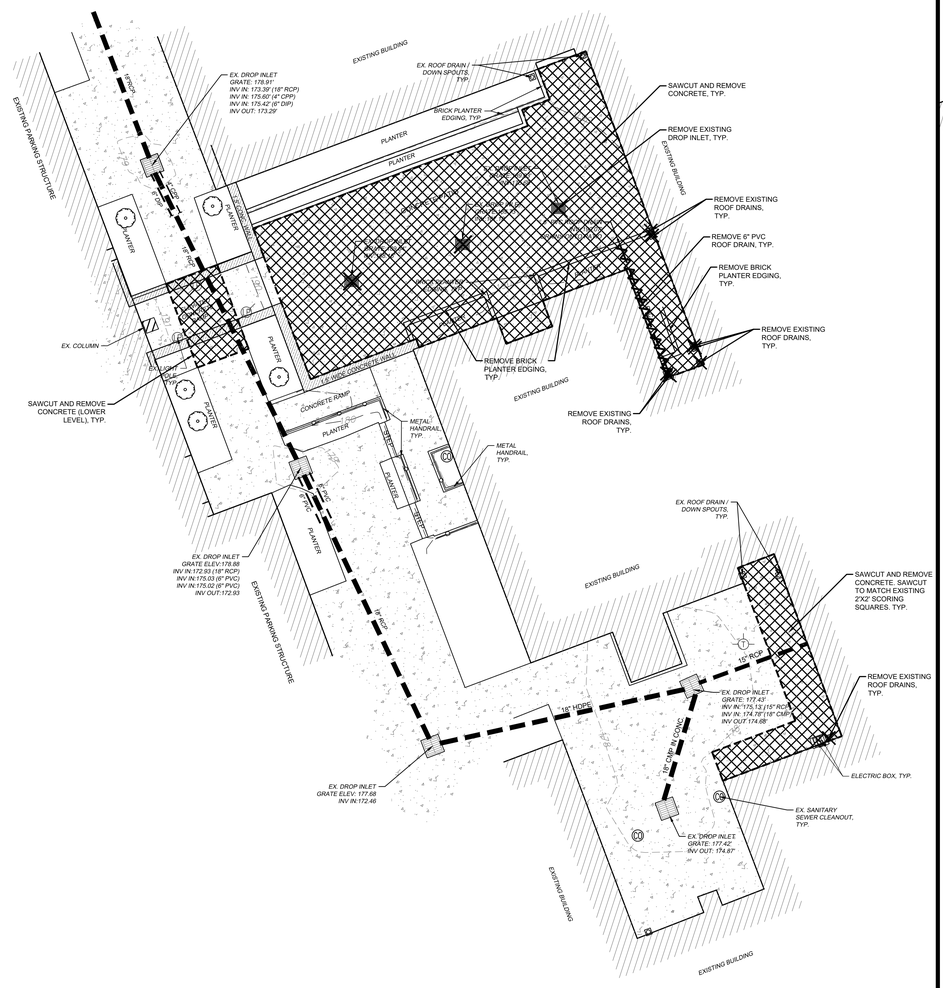

WORK AREA 1
SCALE: 1"=10'

NOTE:
1. REMOVE AND REPLACE GRASSES, SHRUBS AND UNDERSTORY TREES NECESSARY FOR INSTALLATION OF STORM DRAINAGE LINE WITH LIKE KIND.
2. CONTRACTOR TO PLATE OVER EXISTING CONCRETE TO PROTECT THE CONCRETE. ANY DAMAGED CONCRETE WILL BE REPLACED AT THE CONTRACTORS EXPENSE.

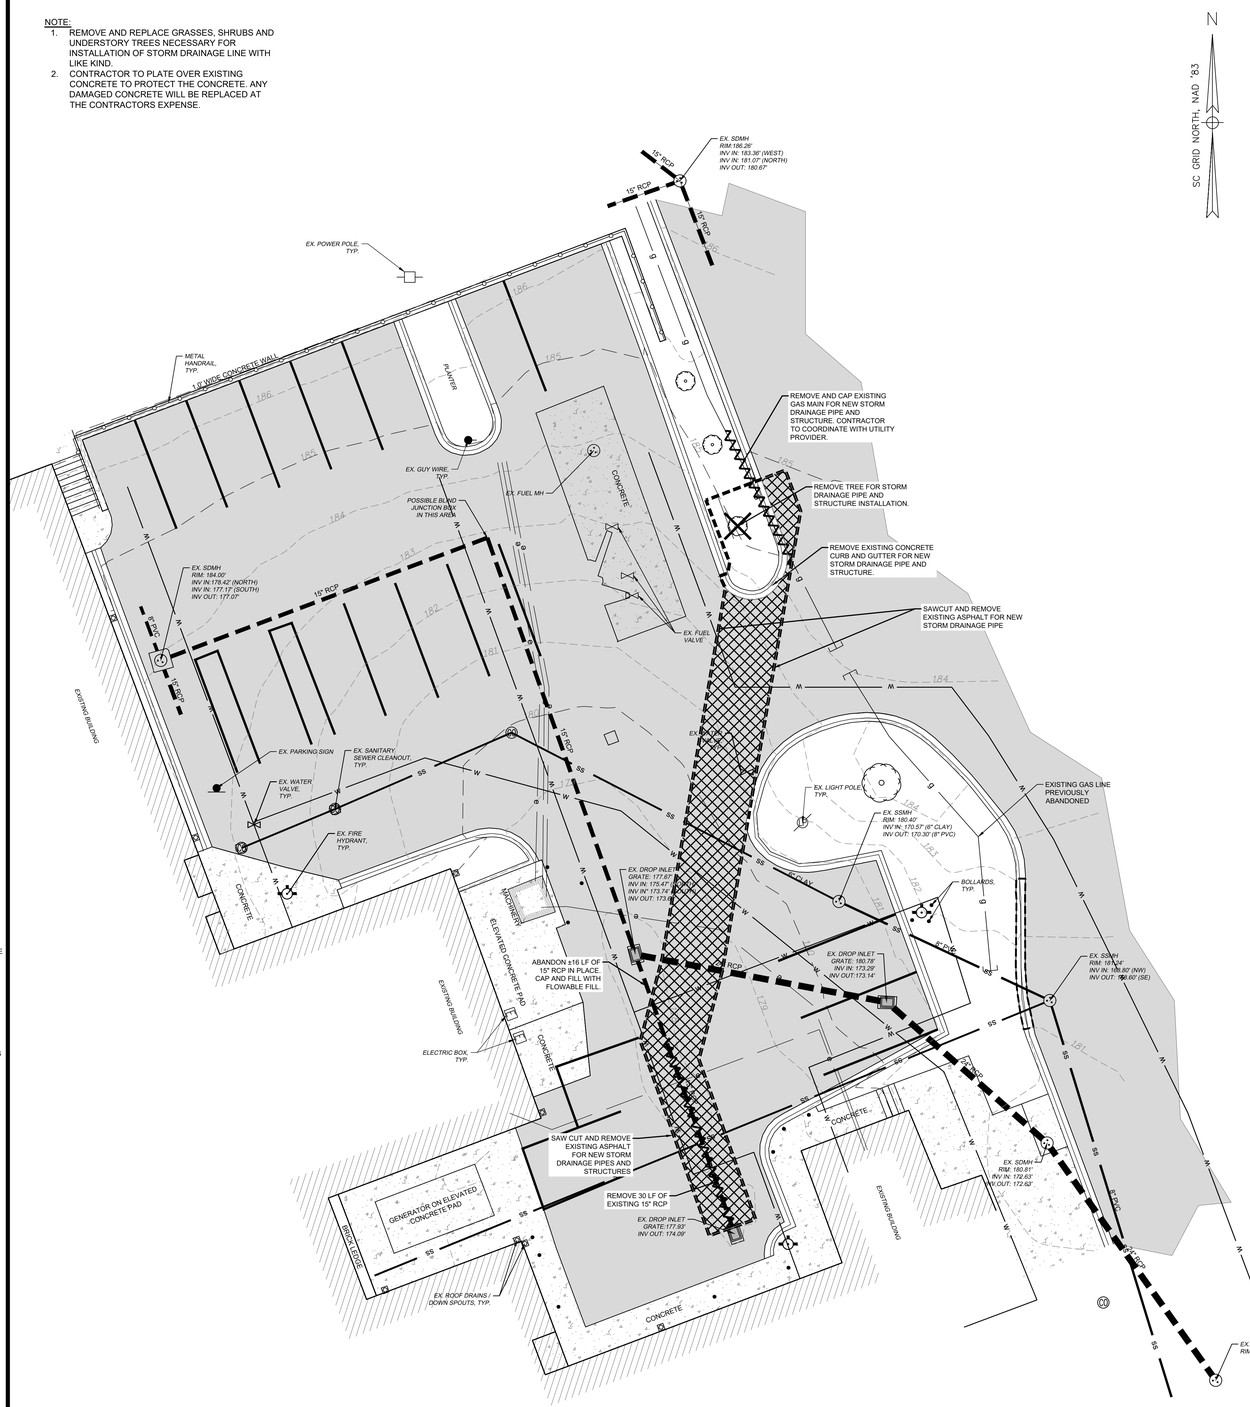

ADD ALTERNATE 1
SCALE: 1"=10'

0 5 10 20 40
(IN FEET)
1 inch = 10 ft.

GMK ASSOCIATES, INC.
Design/Planning/Construction
1201 Main Street, Suite 2100
Columbia, S.C. 29201
tel. 803-256-0000
fax 803-255-7243

ALL RIGHTS RESERVED. THIS DRAWING AND THE DESIGN SHOWN THEREON ARE COPYRIGHTED AS PRESCRIBED BY THE LAWS OF THE UNITED STATES AND ARE THE PROPERTY OF GMK ASSOCIATES ARCHITECTURAL DIVISION. ANYONE DUPLICATING, REPRODUCING OR CAUSING TO BE REPRODUCED THE WHOLE OR PART OF THESE DRAWINGS OR THE DESIGN THEREON WITHOUT PERMISSION OF THE ARCHITECT WILL BE SUBJECT TO LEGAL ACTION.

consultants

THE LANDPLAN GROUP SOUTH
LANDSCAPE ARCHITECTURE • ENGINEERING • PLANNING
1205 SCOTT STREET
COLUMBIA, SC 29201
803.256.0562
WWW.LANDPLANSOUTH.COM

client

admin
THE SOUTH CAROLINA DEPARTMENT of ADMINISTRATION

THE SOUTH CAROLINA DEPARTMENT OF ADMINISTRATION
State Project #D50-6037-PD

project name

COLUMBIA MILLS ROOF REPLACEMENT & ATRIUM ROOF/ WINDOW REPLACMENT

A/E project number

20058.01

seals/signature

SOUTH CAROLINA — THE LANDPLAN GROUP SOUTH, INC. — No. 3092 — CERTIFICATE OF AUTHORIZATION

SOUTH CAROLINA — REGISTERED LANDSCAPE ARCHITECT — No. 26168 — HOLT C. BURNETT III

issued for

CONSTRUCTION DOCUMENTS

date

APRIL 14, 2022

number	item	date

key plan

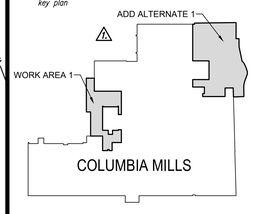

sheet title

EXISTING CONDITIONS AND DEMOLITION PLAN

sheet number

C2.0

drawn by: CJK
TLPGS JOB No. 1060
checked by: HCB