NOTE:

1. SEE SHEET R011 FOR EXISTING ROOF PLAN AT ROOF AREAS "A" AND "C".
2. SEE SHEET R110 FOR OVERALL NEW ROOF PLAN.

DRAWING LEGEND

XX	ROOF DESIGNATION
RD	ROOF DRAIN
RD/CH/DS	ROOF DRAIN TO CONDUCTOR HEAD TO DOWNSPOUT
	DRAIN SCUPPER TO CONDUCTOR HEAD AND DS
	DRAIN SCUPPER
DS	DOWNPSOUT
PP	PITCH PAN
FDC	FIRE DEPARTMENT CONNECTION
HS	HOT STACK
GN/HS	HOT STACK WITH GOOSE NECK
VTR	VENT THROUGH ROOF
WH	WEATHER HEAD
UNIT	MECHANICAL / HVAC UNIT
	DUCT PENETRATION / CURB
	GRAVITY VENT
A	ABANDONED CHIMNEY
	ROOF HATCH / ACCESS
SK	SKYLIGHT
	SLOPED GLAZING PANEL SYSTEM
	DUCT PENTRATION
	LIGHTING SYSTEM @ PP
	PERIMETER PARAPET WALL
	RME PERIMETER
	SATELLITE
	MECHANICAL UNIT ON SLEEPERS
	VENTILATOR
	ROOF TIE-DOWN
	LADDER

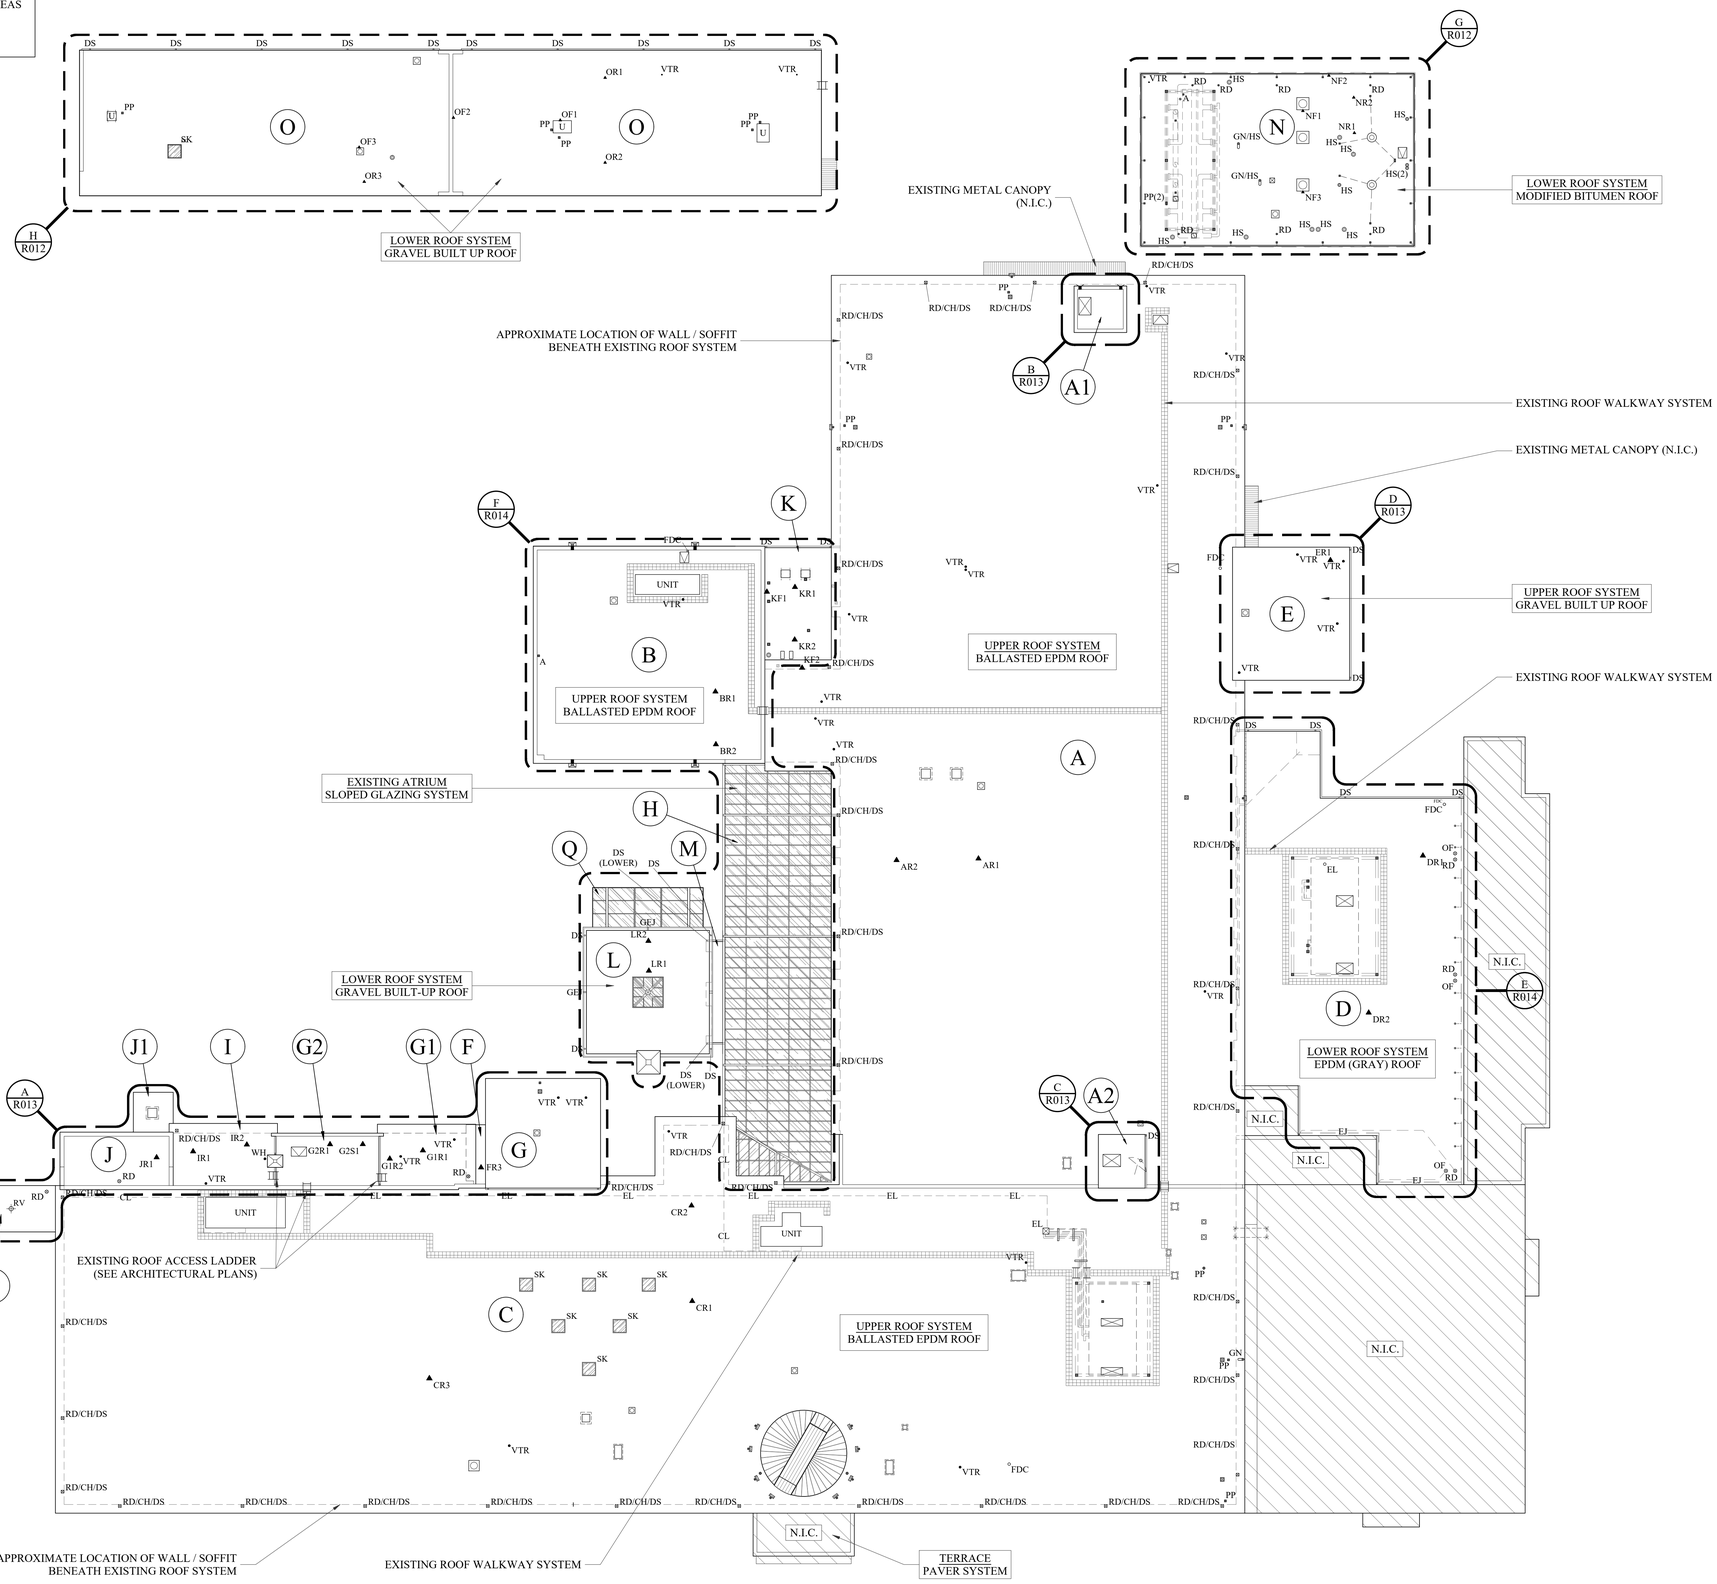

A R010 **OVERALL EXISTING ROOF PLAN**
1" = 20'-0"

GMK ASSOCIATES, INC.
Design/Planning/Construction
1201 Main Street, Suite 2100
Columbia, S.C. 29201
tel. 803-256-0000
fax 803-255-7243

ALL RIGHTS RESERVED. THIS DRAWING AND THE DESIGN SHOWN THEREON ARE COPYRIGHTED AS PRESCRIBED BY THE LAWS OF THE UNITED STATES AND ARE THE PROPERTY OF GMK ASSOCIATES ARCHITECTURAL DIVISION. ANYONE DUPLICATING, REPRODUCING OR CAUSING TO BE REPRODUCED THE WHOLE OR PART OF THESE DRAWINGS OR THE DESIGN THEREON WITHOUT PERMISSION OF THE ARCHITECT WILL BE SUBJECT TO LEGAL ACTION.

consultants

BUILDING ENVELOPE CONSULTANTS, LLC

client

admin
THE SOUTH CAROLINA DEPARTMENT of ADMINISTRATION

THE SOUTH CAROLINA DEPARTMENT OF ADMINISTRATION
State Project #D50-6037-PD

project name

COLUMBIA MILLS ROOF REPLACEMENT & ATRIUM ROOF/ WINDOW REPLACMENT

A/E project number

20058.01

seals/signature

Christopher M. Wells
Registered Architect
South Carolina
IIBEC

issued for

CONSTRUCTION DOCUMENTS

date

APRIL 14, 2022

number	item	date

key plan

sheet title

OVERALL EXISTING ROOF PLAN

sheet number

R010

drawn by PD

checked by CW